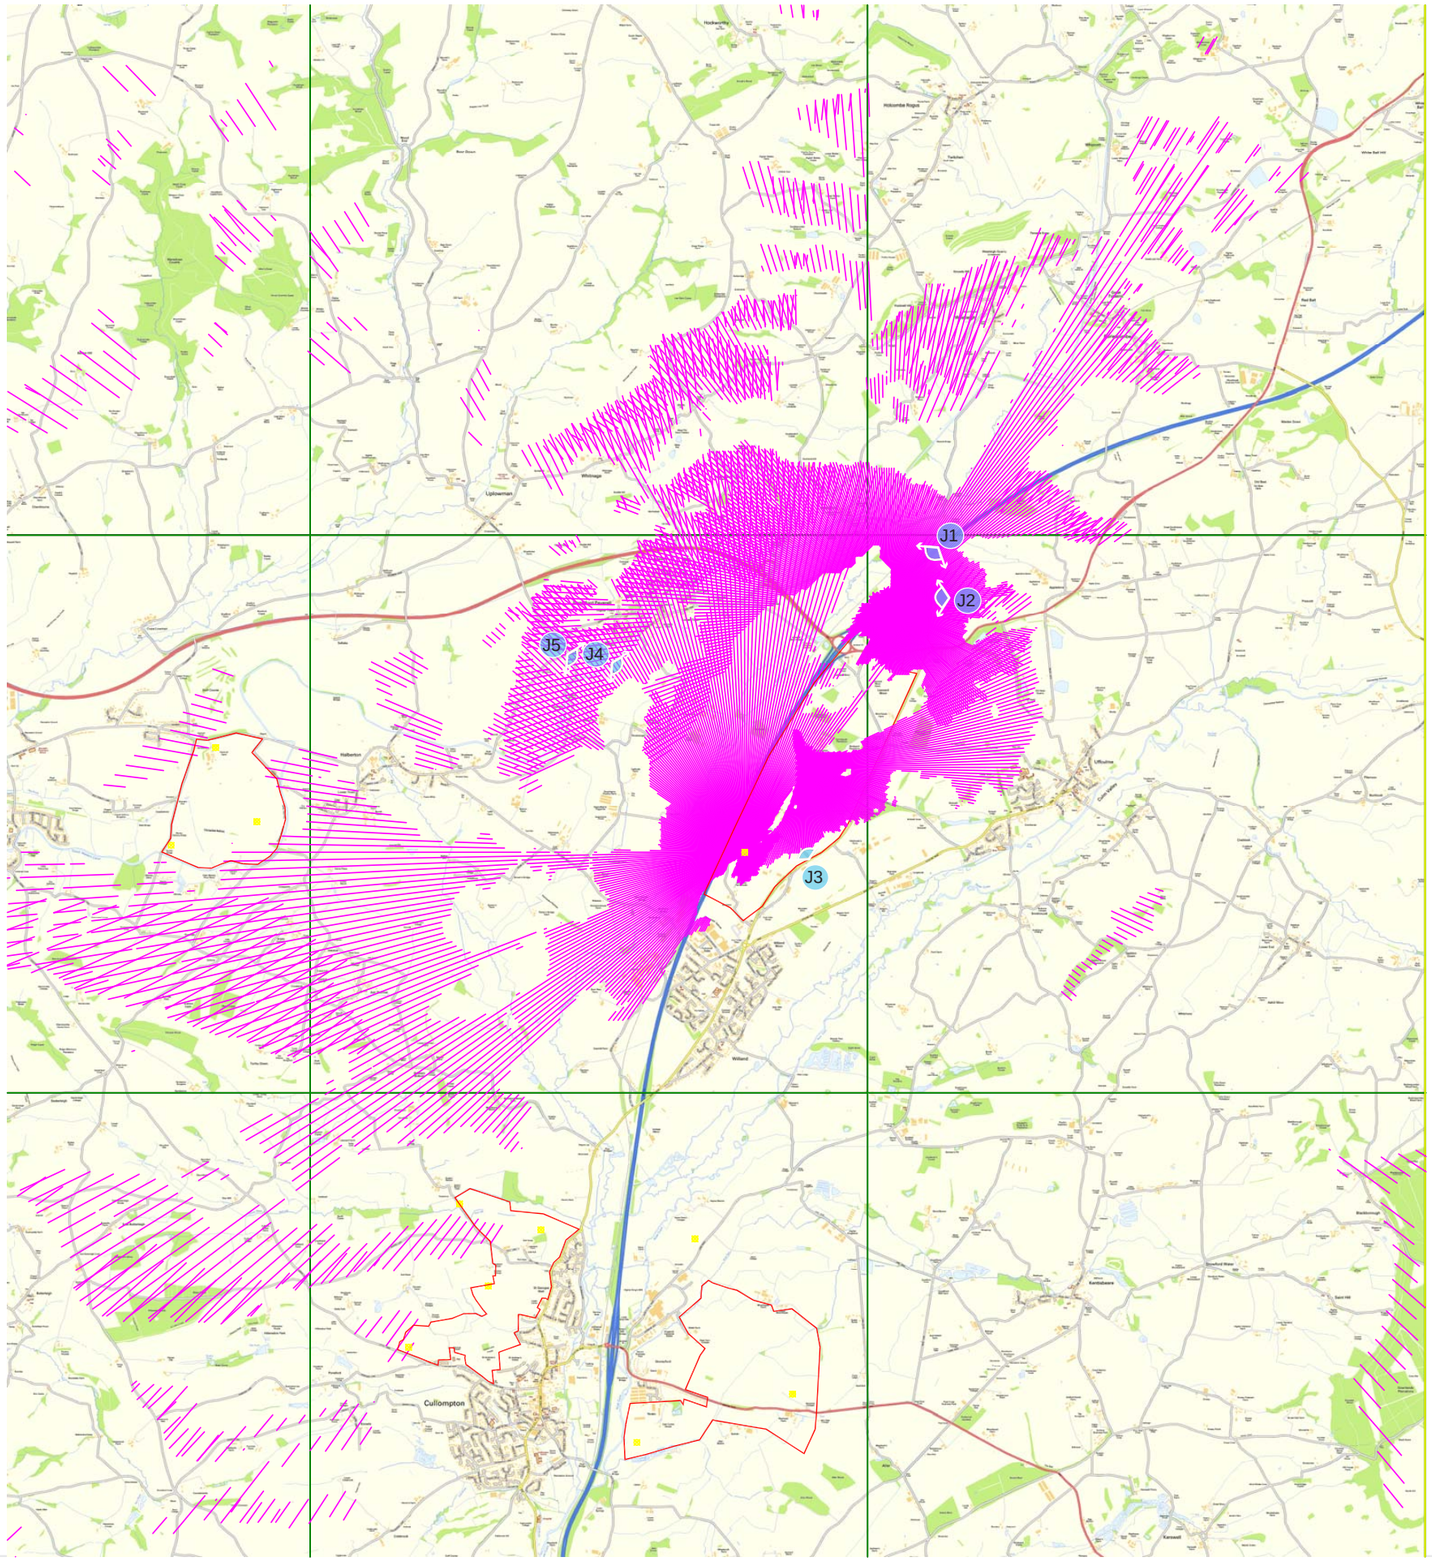

LEGEND:

- Site boundary
- Target Point - set at ground level
- Visibility Rays
- J1 Photograph viewpoint

Reproduced from/based upon Ordnance Survey material with the permission of Ordnance Survey © on behalf of The Controller of Her Majesty`s Stationery Office. Crown Copyright. Unauthorised reproduction infringes Crown Copyright and may lead to prosecution or civil proceedings. Licence No. 100021575. Year of Publication 2012.

N

0 1 2 3 4 5km

L3 Mid Devon Landscape Appraisal: Junction 27 / Land Adjoining Willand

VISUAL ENVELOPE

peterbrett
Offices throughout the UK and Europe
www.peterbrett.com

MID DEVON DISTRICT COUNCIL

Mark	Revision

Drawing No. 31031-3001-10

REV

Date	11.09.14
Scale	AS SHOWN
Drawn	RJ
Checked	NE

© Peter Brett Associates LLP

J:\31031 Mid Devon LA\Technical\Landscape\Junction 27 - Land adjoining Willand\Drawings and Photos\Plans

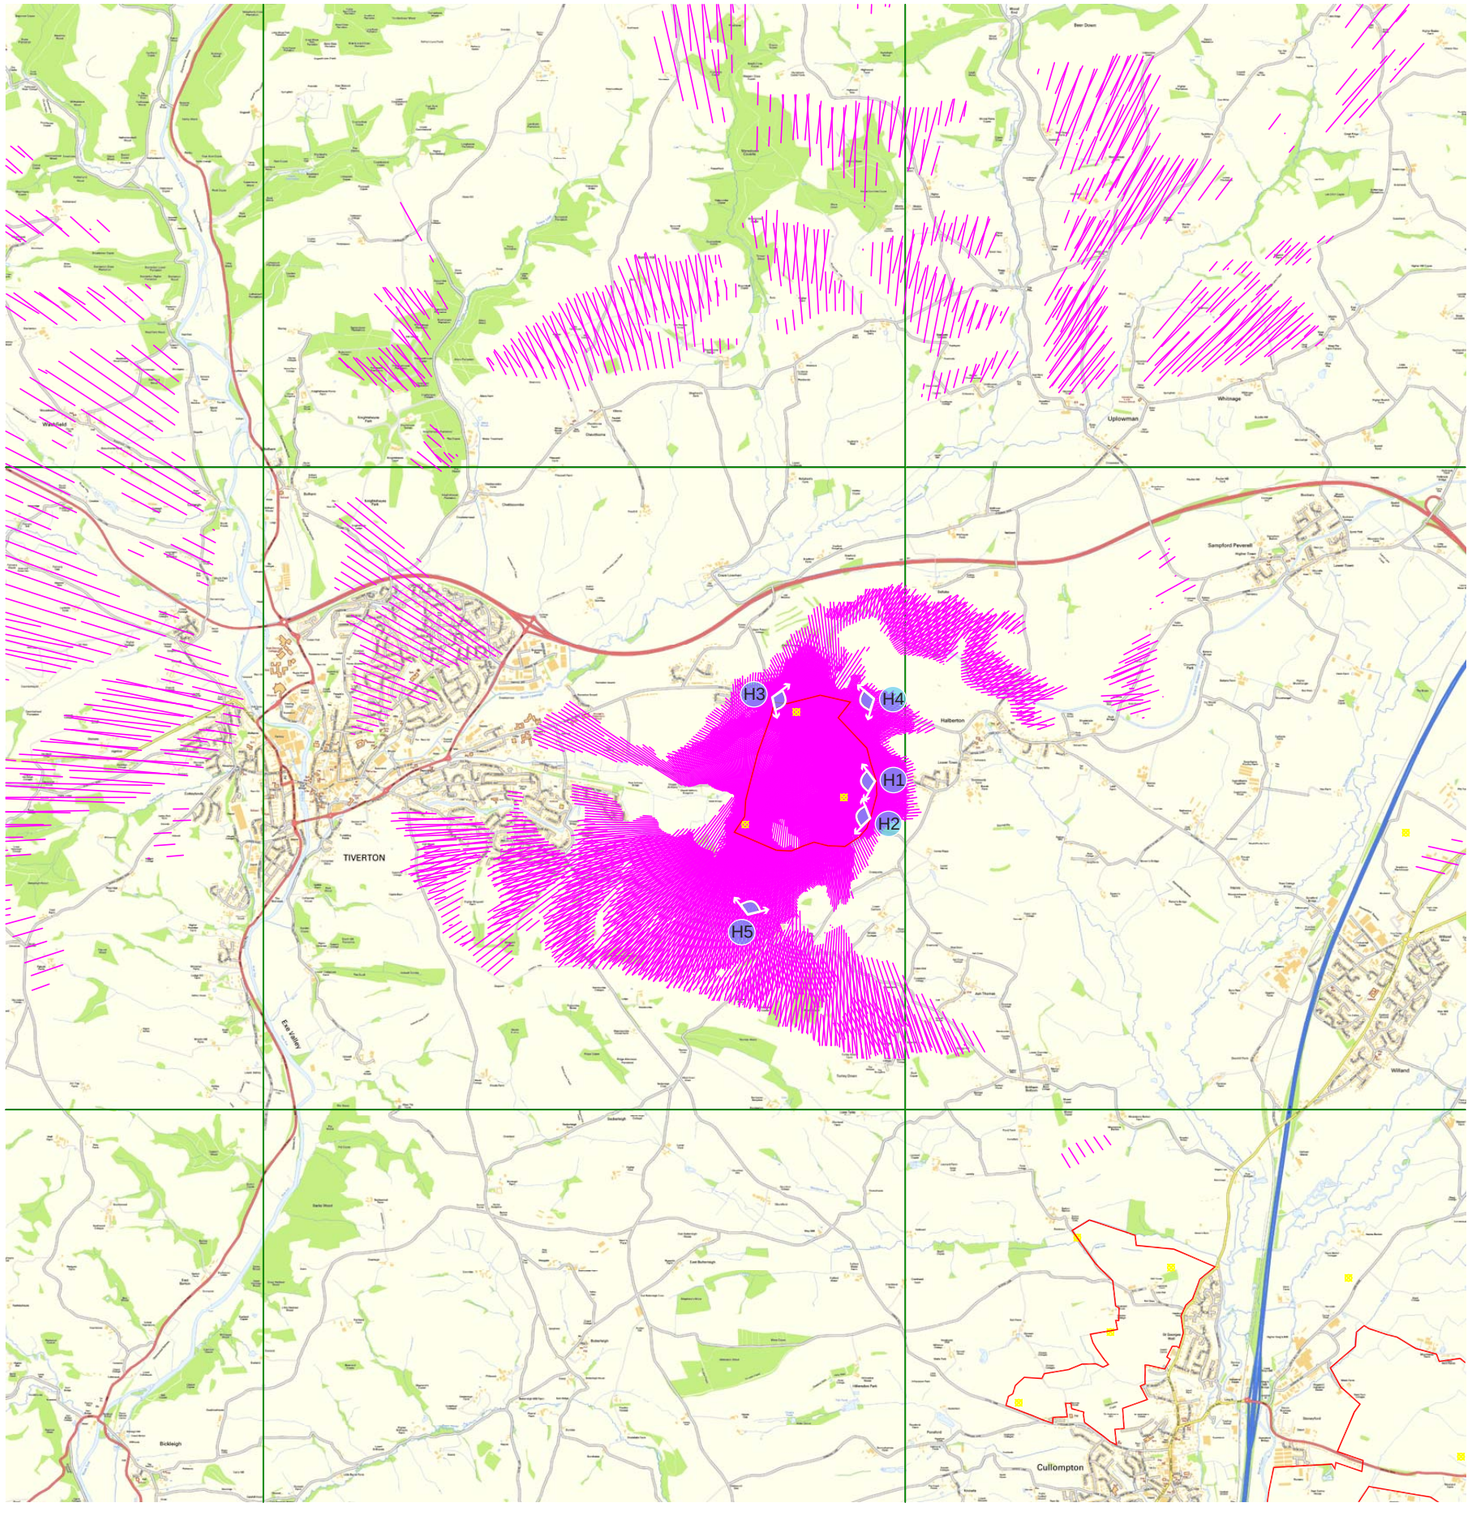

LEGEND:

- Site boundary
- Target Point - set at ground level
- Visibility Rays
- H1 Photograph viewpoint

Reproduced from/based upon Ordnance Survey material with the permission of Ordnance Survey © on behalf of The Controller of Her Majesty's Stationery Office. Crown Copyright. Unauthorised reproduction infringes Crown Copyright and may lead to prosecution or civil proceedings. Licence No. 100021575. Year of Publication 2012.

N 0 1 2 3 4 5km

L4 Mid Devon Landscape Appraisal: Hartnoll Farm

VISUAL ENVELOPE

peterbrett
Offices throughout the UK and Europe
www.peterbrett.com

MID DEVON DISTRICT COUNCIL

Mark	Revision

Drawing No.	31031-3001-11
REV	
Date	11.09.14
Scale	AS SHOWN
Drawn	RJ
Checked	NE

© Peter Brett Associates LLP

J:\31031 Mid Devon LA\Technical\Landscape\Hartnoll Farm\Drawings and Photos\Plans

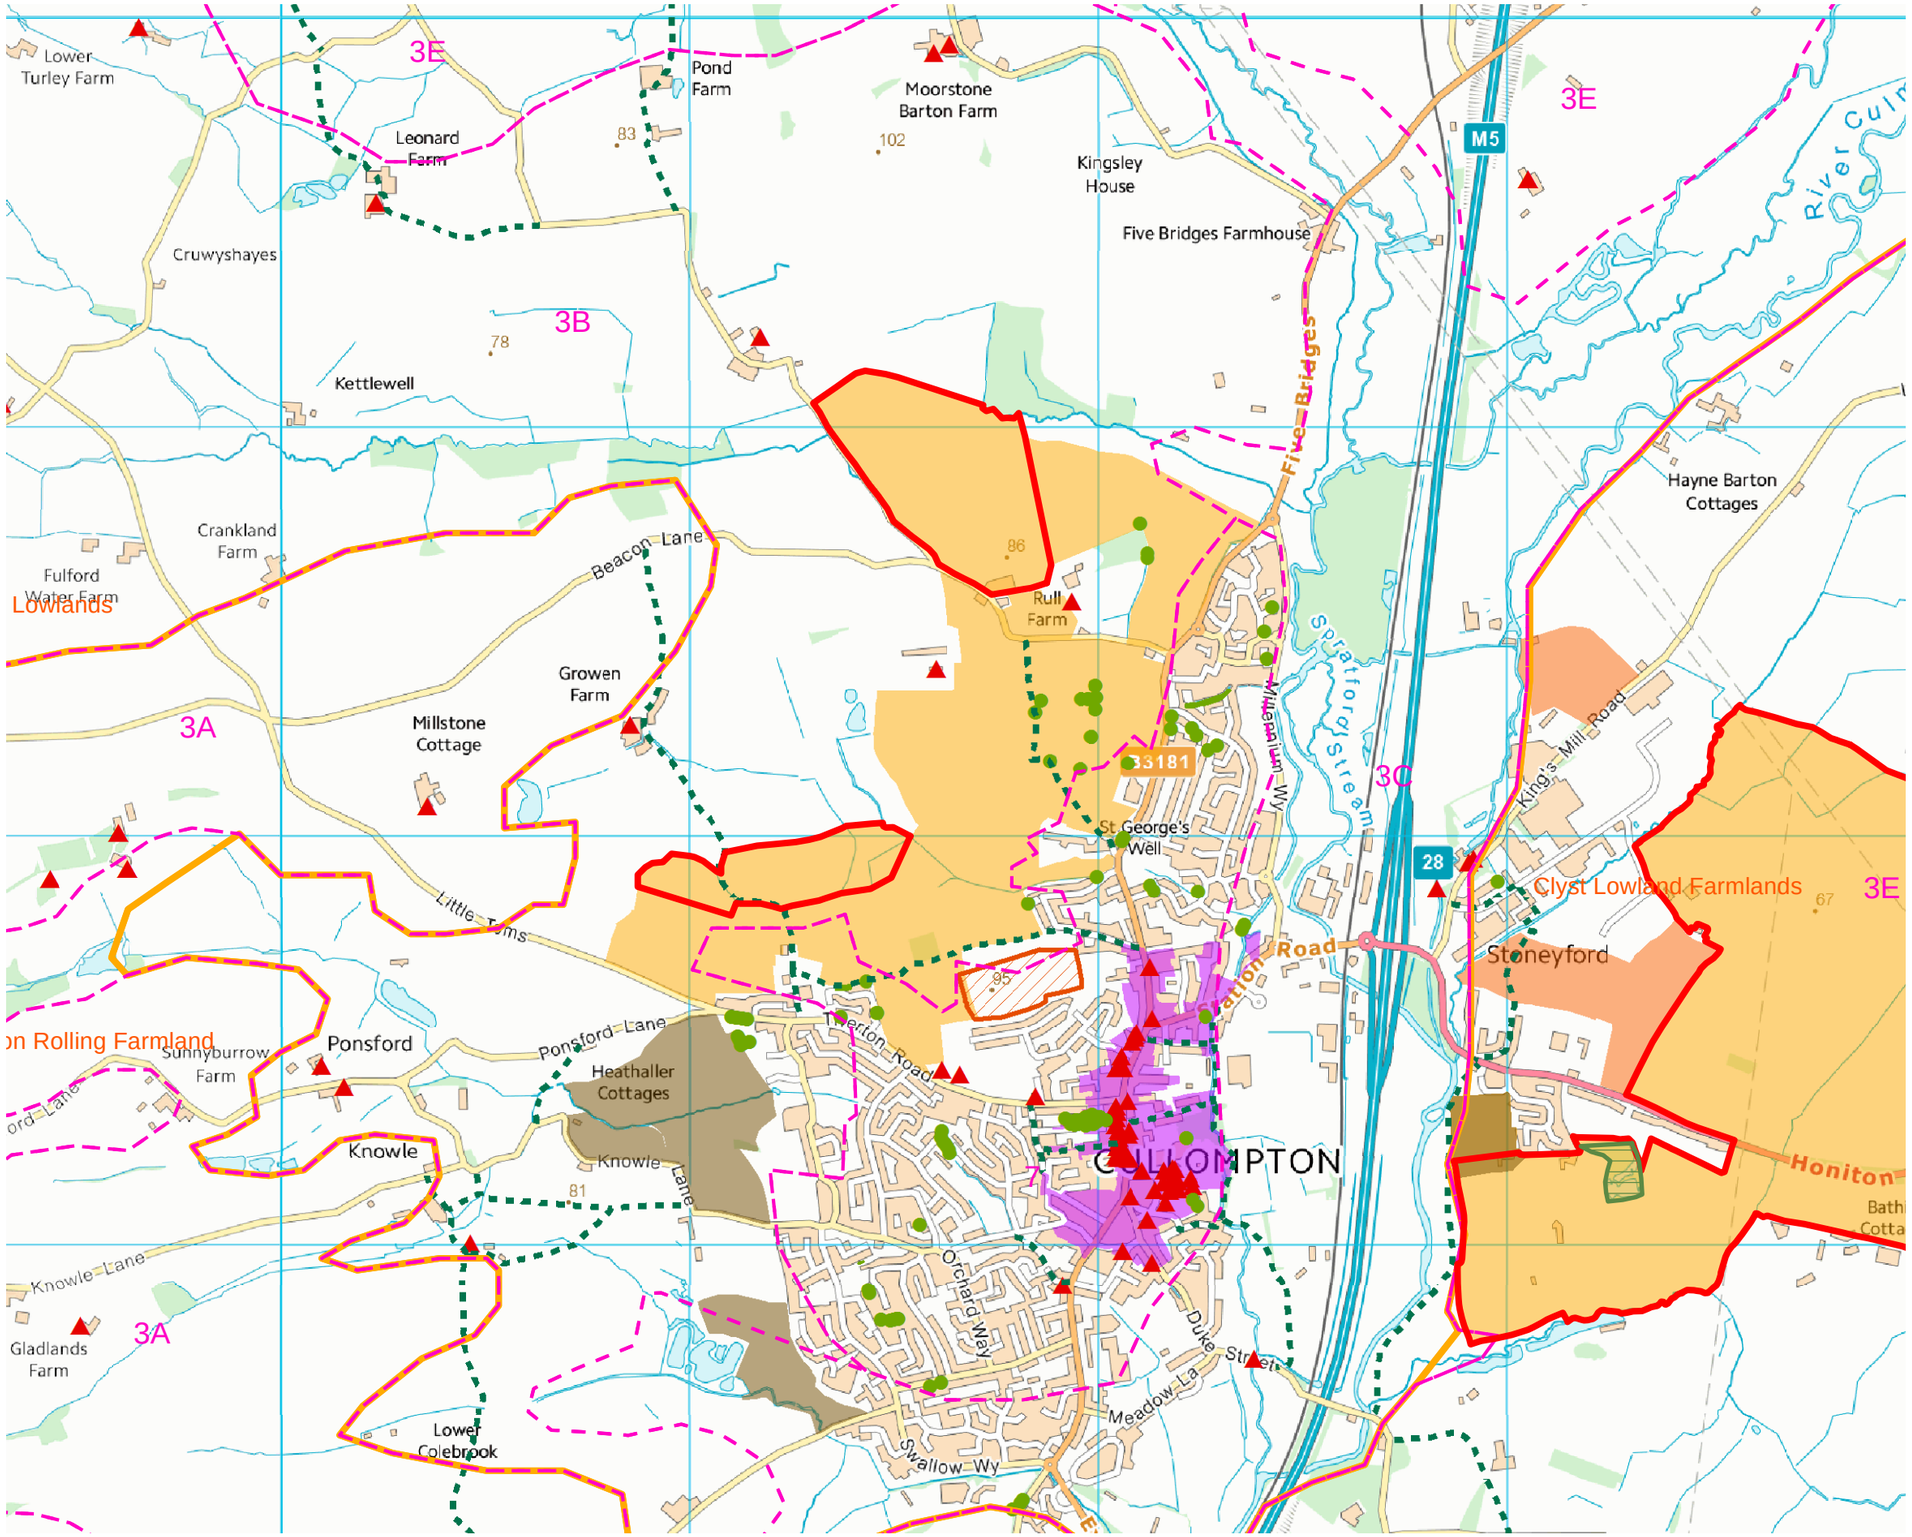

LEGEND:

- Site boundary
- Devon Landscape Character Area
- 3E — Mid Devon Landscape Character Type
- Ancient Woodland
- County Wildlife Site
- Public Right of Way
- Registered Park and Garden
- Scheduled Ancient Monument
- Tree Preservation Order
- Tree Preservation Order Area
- Listed Building
- Conservation Area
- Commercial Sites - Preferred Options
- Housing Sites - Preferred Options
- Mixed Use Sites - Preferred Options

Reproduced from/based upon Ordnance Survey material with the permission of Ordnance Survey © on behalf of The Controller of Her Majesty's Stationery Office. Crown Copyright. Unauthorised reproduction infringes Crown Copyright and may lead to prosecution or civil proceedings. Licence No. 100021575. Year of Publication 2012.

N 0 0.2 0.4 0.6 0.8 1km

L5 Mid Devon Landscape Appraisal: North West Cullompton

LANDSCAPE PLANNING AND CHARACTER

MID DEVON DISTRICT COUNCIL

peterbrett
Offices throughout the UK and Europe
www.peterbrett.com

Drawing No.	Mark	Revision	
31031-3001-05	REV	Date	19.08.14
		Scale	1:15,000
		Drawn	RJ
		Checked	NE

© Peter Brett Associates LLP

J:\31031 Mid Devon LA\Technical\Landscape\North West Cullompton Urban Extension\Drawings and Photos\Plans