


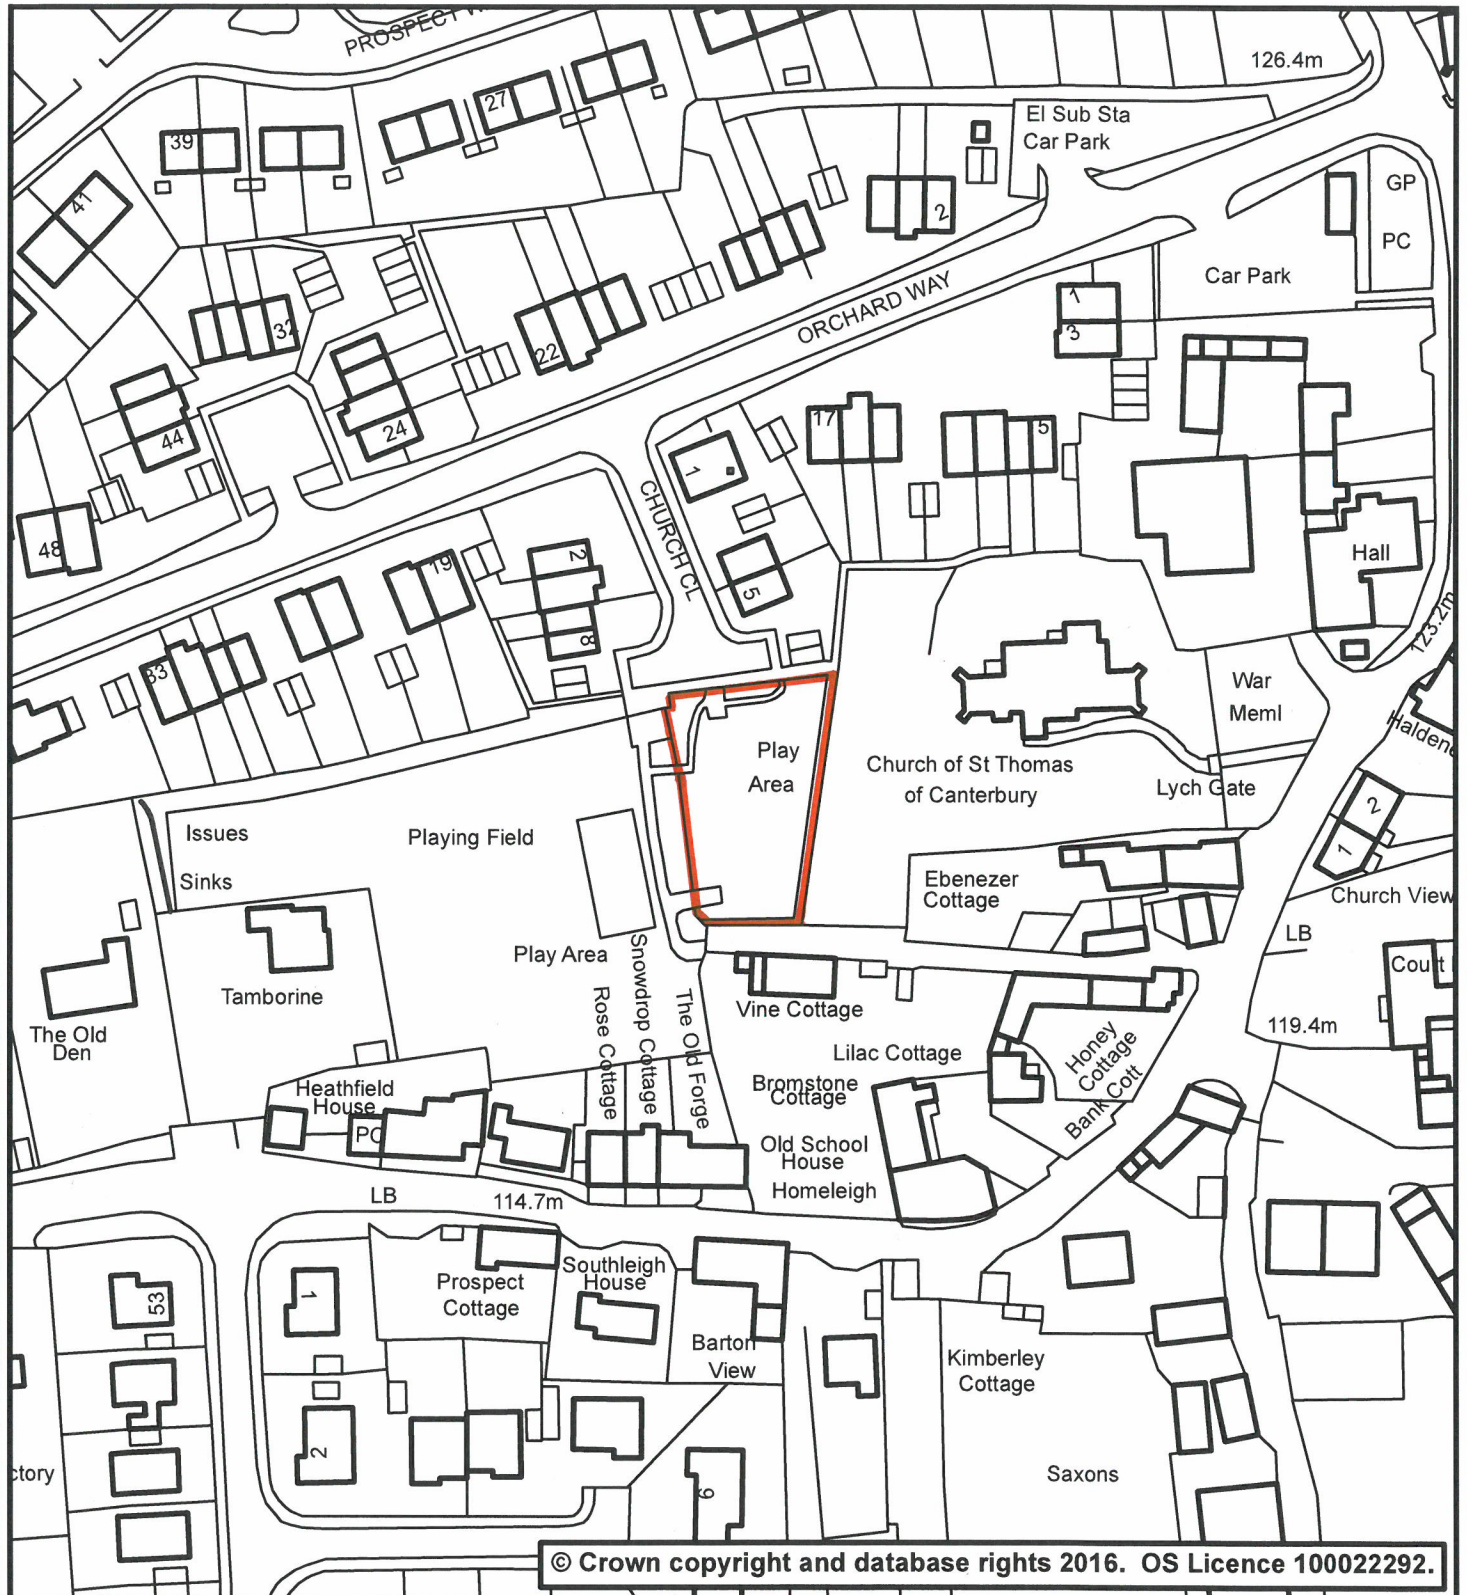

Play Area - Church Close Lapford

Scale: 1:1,250

Date: 15/01/2021

Drg. No: Not Set

User Name: sdensham