Sheet 1

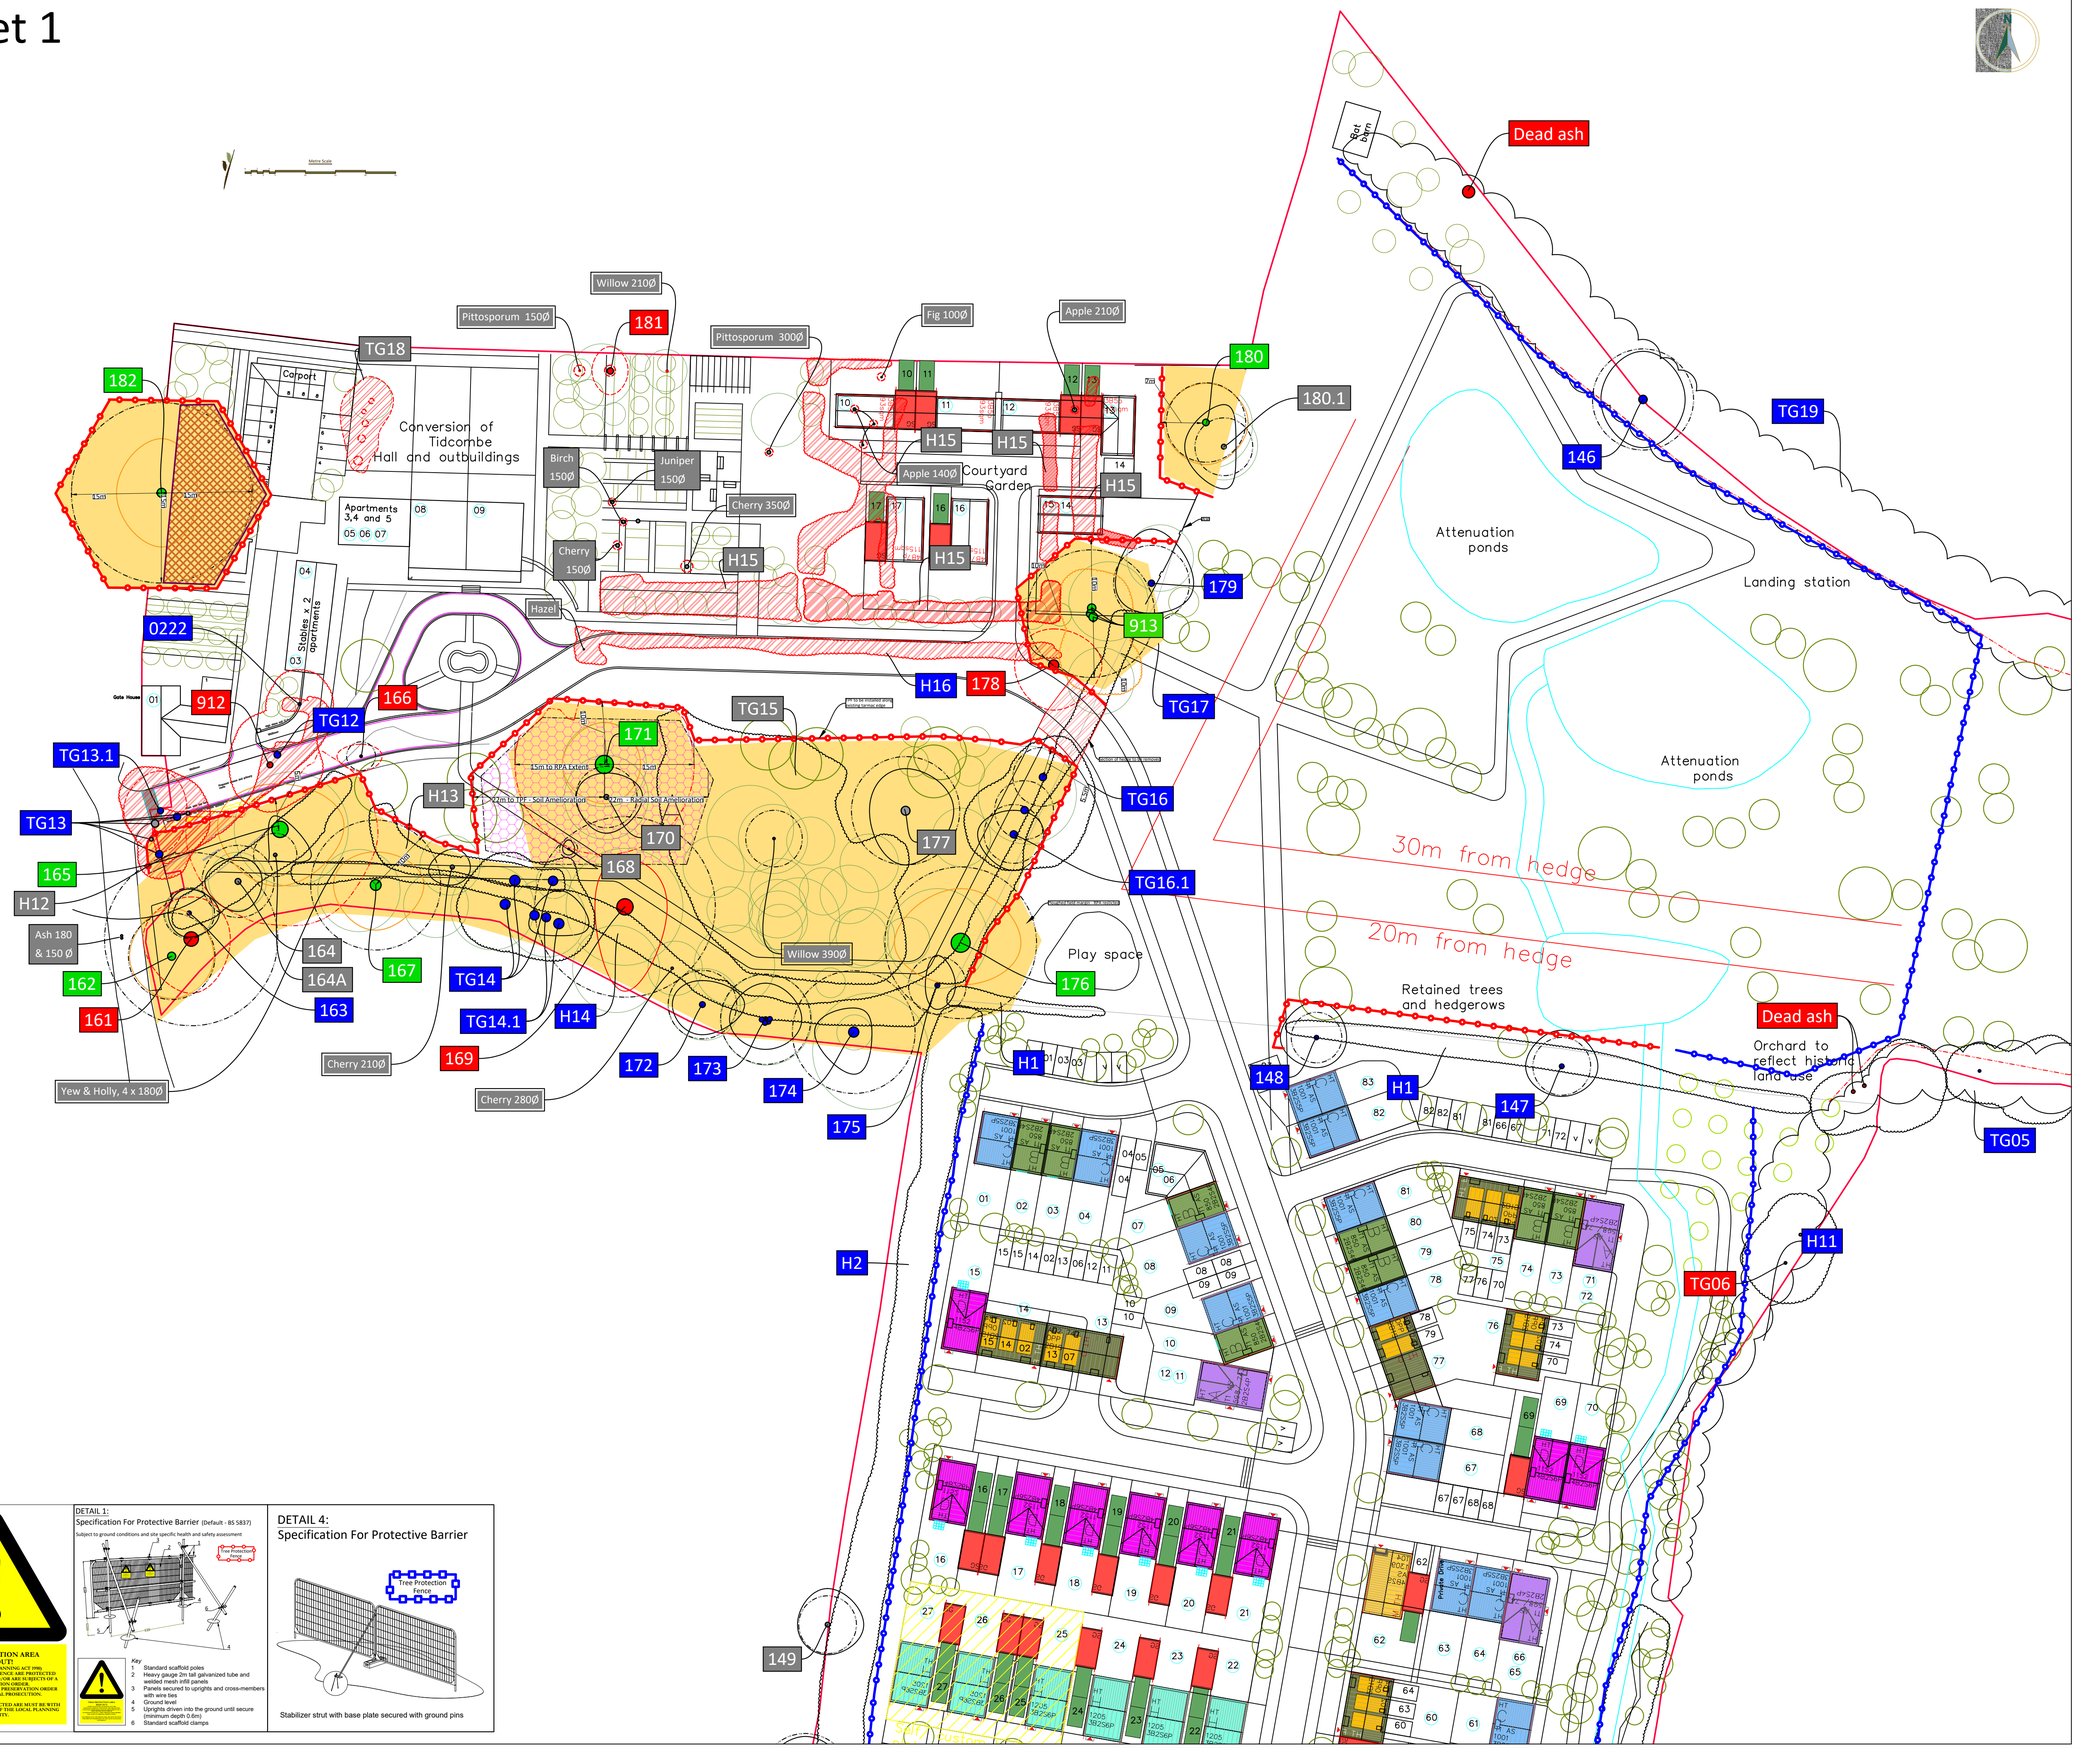

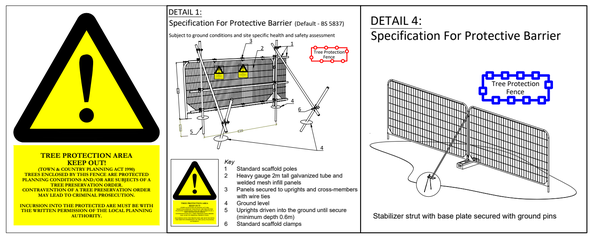

KEY

BS 5837:2012 Tree Category

A B C U

TAG — Tree / Group Reference (by category)

Individual tree (by category)

Tree group/hedge (by category)

Root protection area - RPA (BS5837)

RPA Modified due to site conditions

TREE PROTECTION PLAN - DETAILS

Tree / Hedge Removal

Trees to be removed

Area of trees / hedge to be removed

Protected Areas & Tree Protective Barrier/s

Tree protective fence / barrier (See Detail 1)

Tree protective fence / barrier (See Detail 4)

Construction Exclusion Zone - CEZ

All operations inside of Tree Protective Fencing are to be supervised by an appointed Arboriculturist.

Arboricultural Method Statement/s

All AMS areas are to be worked in strict accordance to detailed arboricultural method statements.

Special protection area - AMS- Temporary Ground Protection

Special protection area - AMS- Radial & Vertical mulching - Soil amelioration works area

Special protection area - AMS- Works within this area to be covered by a detailed AMS

AMS: a detailed Arboricultural Method Statement to be agreed with the LPA prior to commencement of development

Documents/plans supplied by client for use in this drawing:

Topographical Survey:

- **Southwest Land Surveys 1539**

Layout:

- **230301 L 00 00 F Illustrative layout**

Accompanying documents which must be read in conjunction with this drawing:

- **05141 Tree Survey 19.5.23**
- **05141 AIA 4.7.24**

Notes

- All dimensions are in metres, unless otherwise stated.
- The original of this drawing was produced in colour, a monochrome version should therefore not be relied upon.

Client:	Land Value Alliances Ltd		
Project:	Tidcombe Hall, Tiverton, Devon.		
Title:	Tree Removal & Retention Plan		
Date:	4.7.24	Sheet:	1 of 3
Scale:	1:500 @ A1	Drawn: JG Checked: DS	
Dwg Ref:	05141. TRRP Rev C. 4.7.2024		

ASPECT TREE CONSULTANCY

Aspect Tree Consultancy Ltd.
Unit F, Kach Business Park
Pottery Road
Bovey Tracey TQ13 9TZ

Tel: 01364 644822
www.fresh-aspect.com