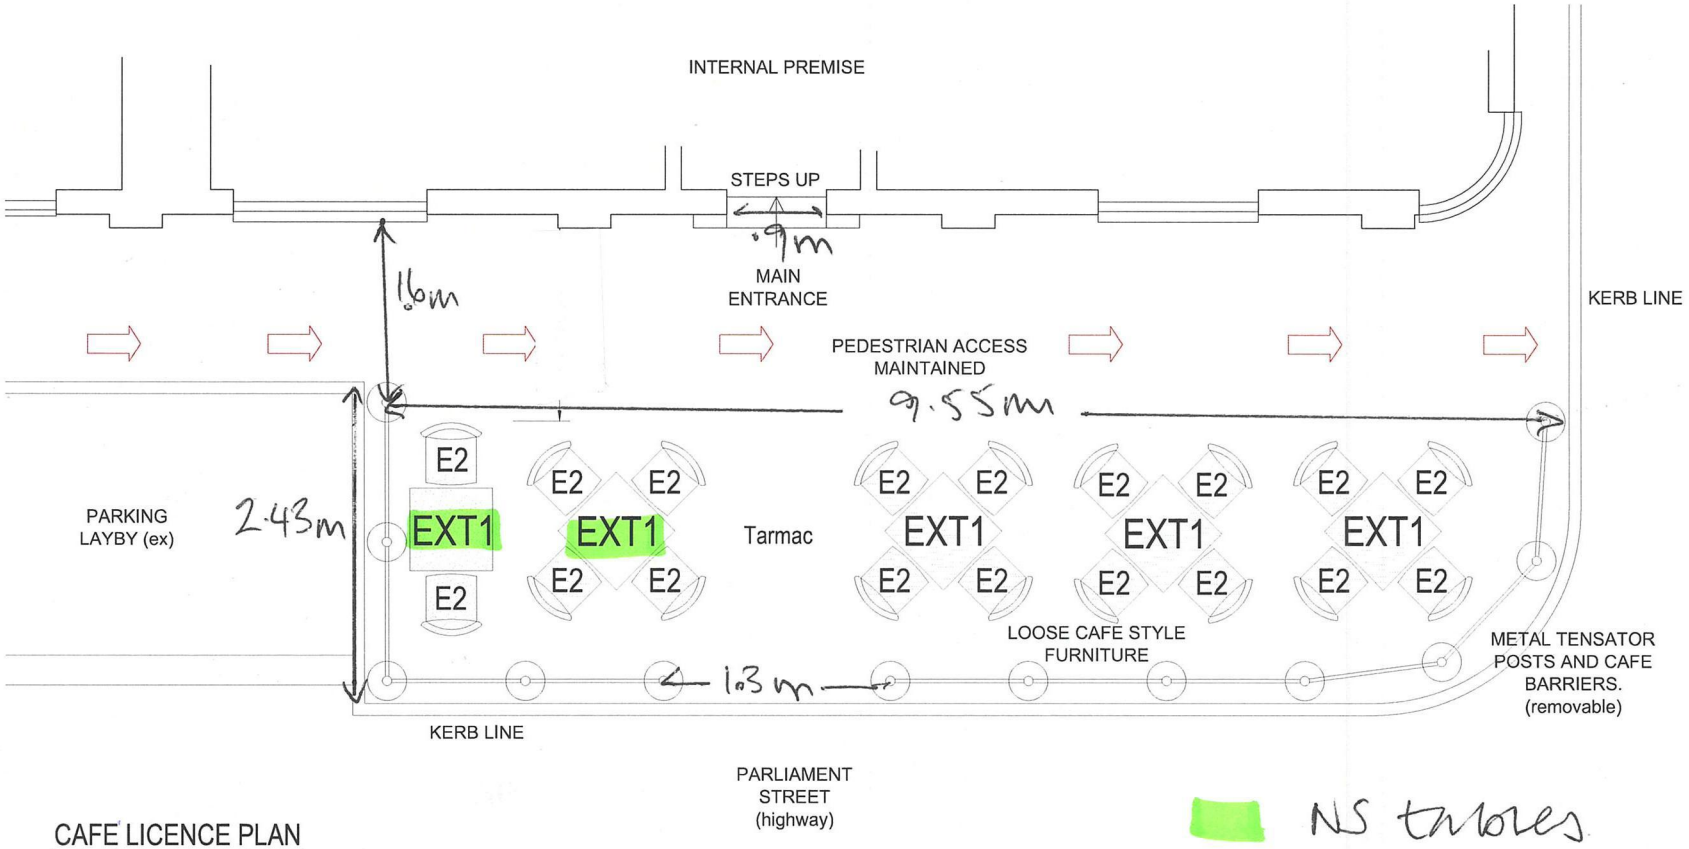

NS tables

CAFE LICENCE PLAN

scale 1:50 @ A2

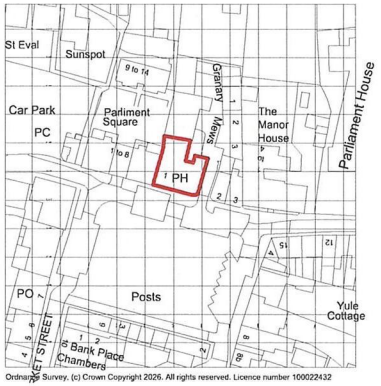

Ordnance Survey, (c) Crown Copyright 2026. All rights reserved. Licence number 100022432

SITE LOCATION PLAN

SCALE 1:1250 @A1

EXTERNAL FURNITURE

EXT1

Eko table top in Aged Oak 700mm x 700mm fitted onto Arno Black Flip top pedestal dining base.

TOTAL 5no.

E2

Air dining chairs
10no in Taupe Colour
8no in Grey Colour

TOTAL 18no.

NOTE:

The Contractor is to check and verify all building and site dimensions, levels and sewer invert levels at connection points before work starts.

This drawing must be read with and checked against any structural or other specialist drawings provided.

The Contractor is to comply in all respects with the current Building Regulations whether or not specifically stated on these drawings.

This drawing is not intended to show details of foundation or ground conditions. Each area of ground relied upon to support the structure depicted must be investigated by the Contractor and suitable methods of foundation be provided.

This drawing is to be read in conjunction with all other standard Punch Pub & Co specifications and documentation.

© This drawing remains the Copyright of Punch Pubs & Co

Rev.		By	Date
A	Amends as requested	MB	27.02.26

Thomas Parry Design
The Old Sketty Coach House,
21 Gower Road, Sketty
Swansea, SA2 9BX
t: 01792 290755
e: design@thomasparry.co.uk
w: www.thomasparry.co.uk

© COPYRIGHT THOMAS PARRY DESIGN LIMITED

Punch Pubs
Jubilee House
Second Avenue
Burton on Trent
DE14 2WF
t: 01283 501600
w: www.punchpubs.com

Site:
Three Little Pigs
1 Parliament Street
Credition
EX17 2BP

Title:
CAFE LICENCE PLAN

Project Manager/ Checked:	Drawn By: M.Bailey	Scale: A2@1:50 A4@1:100	Date: 13.02.26
Arch/Designer: TPD	System No/ Project No: N-S/PUNCH/1759-26	Dwg No. 01	Rev. A